AIRCRAFT PARKING/ DOCKING CHART - ICAO

APRON ELEV
3M

TWR: 118.5

HAI PHONG/CAT BI INTL (VVCI)

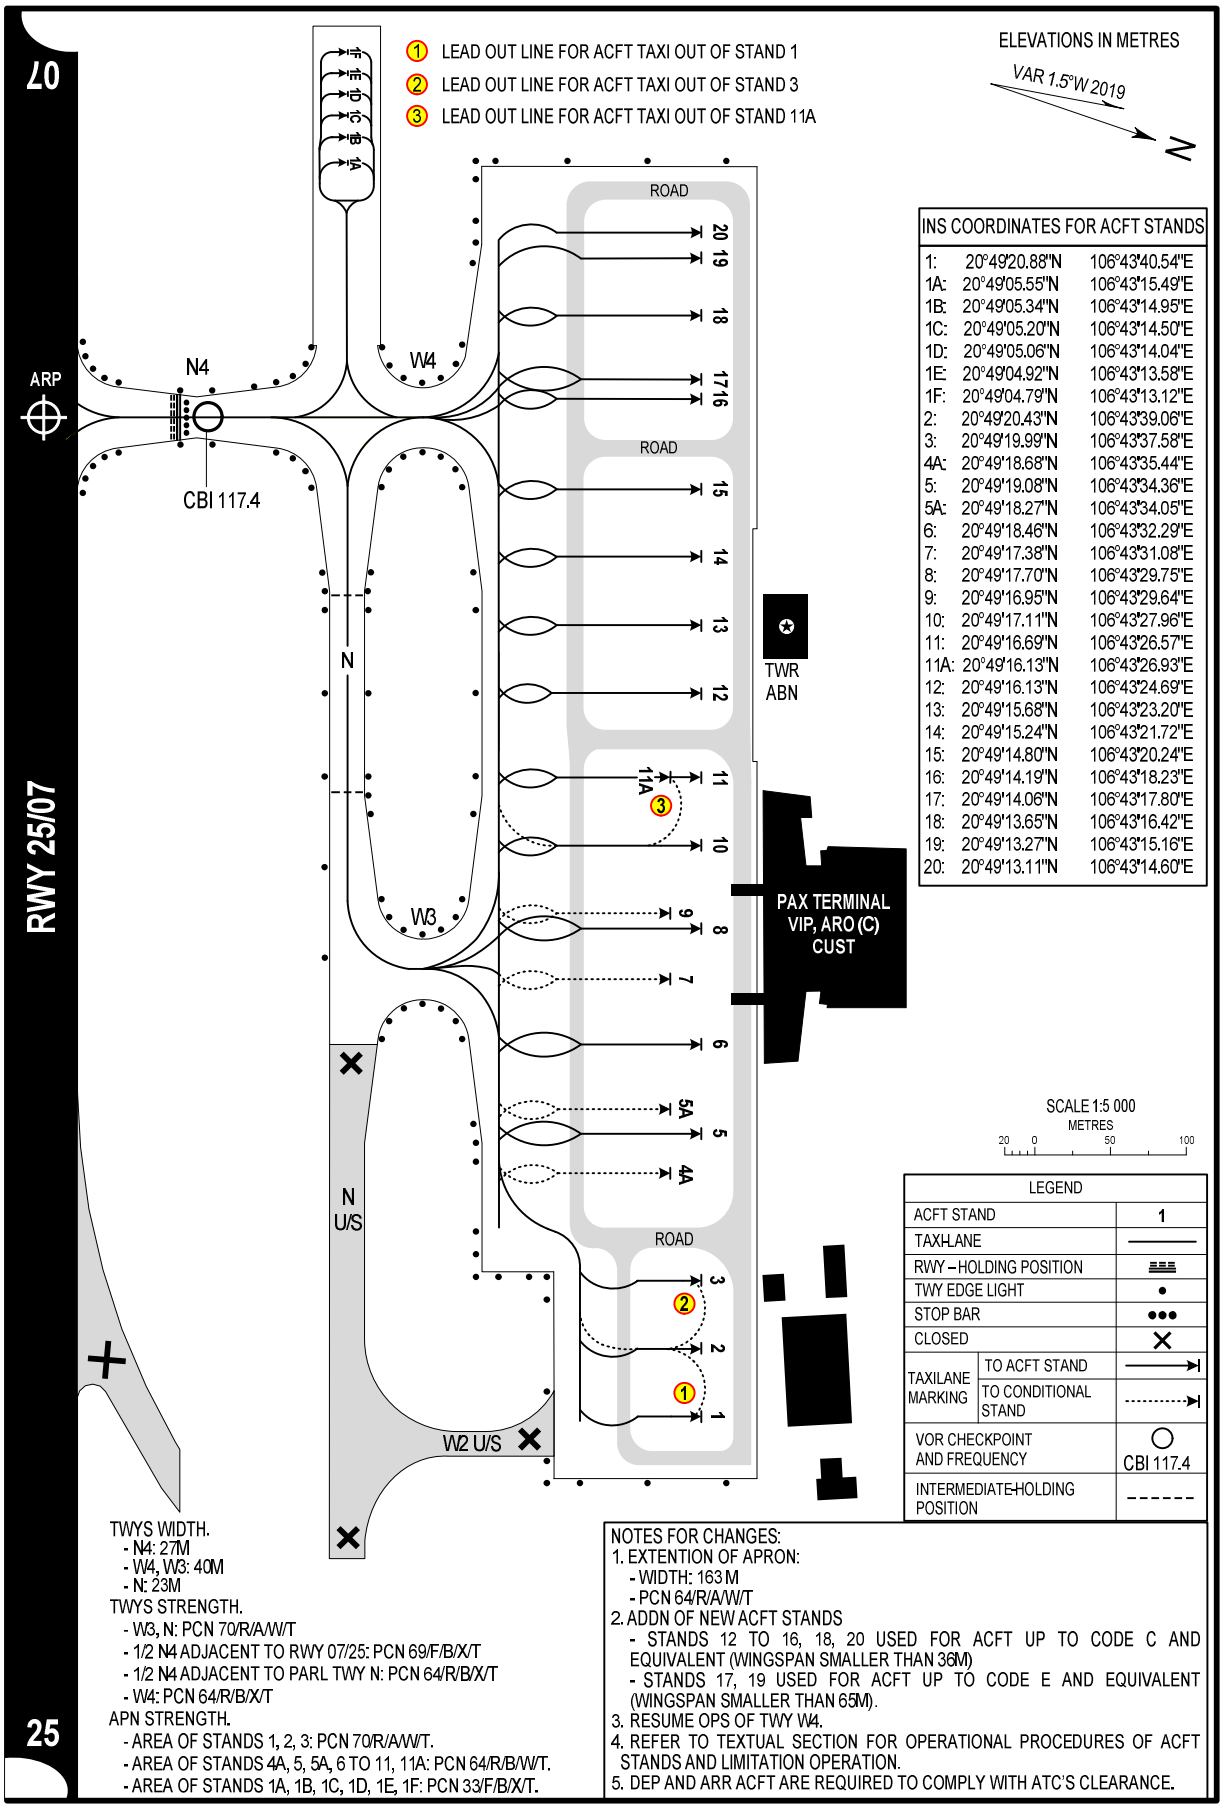

INS COORDINATES FOR ACFT STANDS		
1:	20°49'20.88"N	106°43'40.54"E
1A:	20°49'05.55"N	106°43'15.49"E
1B:	20°49'05.34"N	106°43'14.95"E
1C:	20°49'05.20"N	106°43'14.50"E
1D:	20°49'05.06"N	106°43'14.04"E
1E:	20°49'04.92"N	106°43'13.58"E
1F:	20°49'04.79"N	106°43'13.12"E
2:	20°49'20.43"N	106°43'39.06"E
3:	20°49'19.99"N	106°43'37.58"E
4A:	20°49'18.68"N	106°43'35.44"E
5:	20°49'19.08"N	106°43'34.36"E
5A:	20°49'18.27"N	106°43'34.05"E
6:	20°49'18.46"N	106°43'32.29"E
7:	20°49'17.38"N	106°43'31.08"E
8:	20°49'17.70"N	106°43'29.75"E
9:	20°49'16.95"N	106°43'29.64"E
10:	20°49'17.11"N	106°43'27.96"E
11:	20°49'16.69"N	106°43'26.57"E
11A:	20°49'16.13"N	106°43'26.93"E
12:	20°49'16.13"N	106°43'24.69"E
13:	20°49'15.68"N	106°43'23.20"E
14:	20°49'15.24"N	106°43'21.72"E
15:	20°49'14.80"N	106°43'20.24"E
16:	20°49'14.19"N	106°43'18.23"E
17:	20°49'14.06"N	106°43'17.80"E
18:	20°49'13.65"N	106°43'16.42"E
19:	20°49'13.27"N	106°43'15.16"E
20:	20°49'13.11"N	106°43'14.60"E

TWYS WIDTH.
- N4: 27M
- W4, W3: 40M
- N: 23M

TWYS STRENGTH.
- W3, N: PCN 70/R/A/W/T
- 1/2 N4 ADJACENT TO RWY 07/25: PCN 69/F/B/X/T
- 1/2 N4 ADJACENT TO PARL TWY N: PCN 64/R/B/X/T
- W4: PCN 64/R/B/X/T

APN STRENGTH.
- AREA OF STANDS 1, 2, 3: PCN 70/R/A/W/T.
- AREA OF STANDS 4A, 5, 5A, 6 TO 11, 11A: PCN 64/R/B/W/T.
- AREA OF STANDS 1A, 1B, 1C, 1D, 1E, 1F: PCN 33/F/B/X/T.

NOTES FOR CHANGES:
1. EXTENTION OF APRON:
   - WIDTH: 163 M
   - PCN 64/R/A/W/T
2. ADDN OF NEW ACFT STANDS
   - STANDS 12 TO 16, 18, 20 USED FOR ACFT UP TO CODE C AND EQUIVALENT (WINGSPAN SMALLER THAN 36M)
   - STANDS 17, 19 USED FOR ACFT UP TO CODE E AND EQUIVALENT (WINGSPAN SMALLER THAN 65M).
3. RESUME OPS OF TWY W4.
4. REFER TO TEXTUAL SECTION FOR OPERATIONAL PROCEDURES OF ACFT STANDS AND LIMITATION OPERATION.
5. DEP AND ARR ACFT ARE REQUIRED TO COMPLY WITH ATC'S CLEARANCE.

CHANGES: EXTENTION OF APN; ADDN NEW ACFT STANDS, PCN AND COORDINATES; VOR CHECKPOINT; RESUME OPS OF TWY W4.

© 2022 Civil Aviation Authority of Viet Nam